


KIOSKS Nos. 1 & 3

Arrangement of equipment for Postpayment
Call Office using Box, C.C. No.16B complete and
Tele. No.196. minus cord.
Magneo System.
Scale $\frac{1}{8}$

OFFICE OF THE ENGINEER-IN-CHIEF, G.P.O.					
DIAGRAM E.C. 1588					
Drafted by	Drawn by	Checked by	Engd. by	Approved by	Date
H.A.S.	(110)	P.B.D.	(110)	(110)	12-4-33
Amendment Particulars				Initials	
Note added				6/11/33	2-10-33 A
Layout, rearranged				1/10/34	1-1-36 B
Equipment details revised				1/10/34	1-3-36 C
SUFFIX					

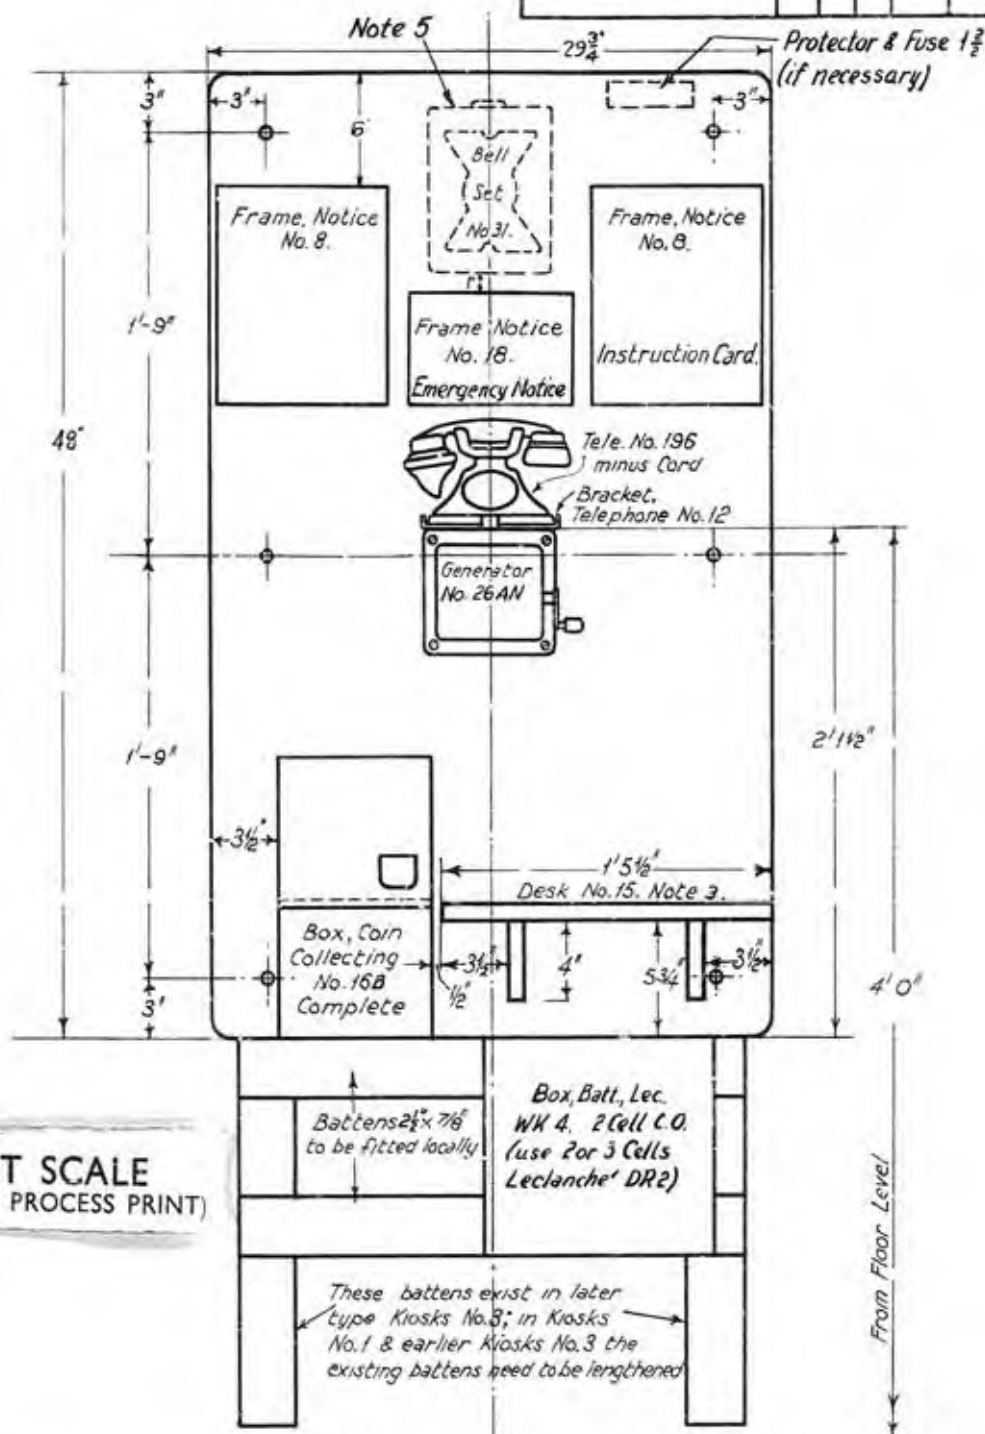

NOT SCALE
FILM PROCESS PRINT

Notes:-

1. No wiring to appear on face of Wallboard.
2. The bottom edge of "Bracket, Telephone No. 12" should be 4'-0" From Floor Level.
3. The Directory should lie flat on Desk No. 15; the cord should be passed through hole in desk and fastened to desk bracket.
4. The Instruction and Emergency Notice Cards will be supplied by the T.M. or H.P.M.
5. Bellset No. 31 will only be required when the obsolescent "Box, C.C. No. 16 Complete" is used.